SECTION 33, TOWNSHIP 24N, RANGE 5E, W.M.

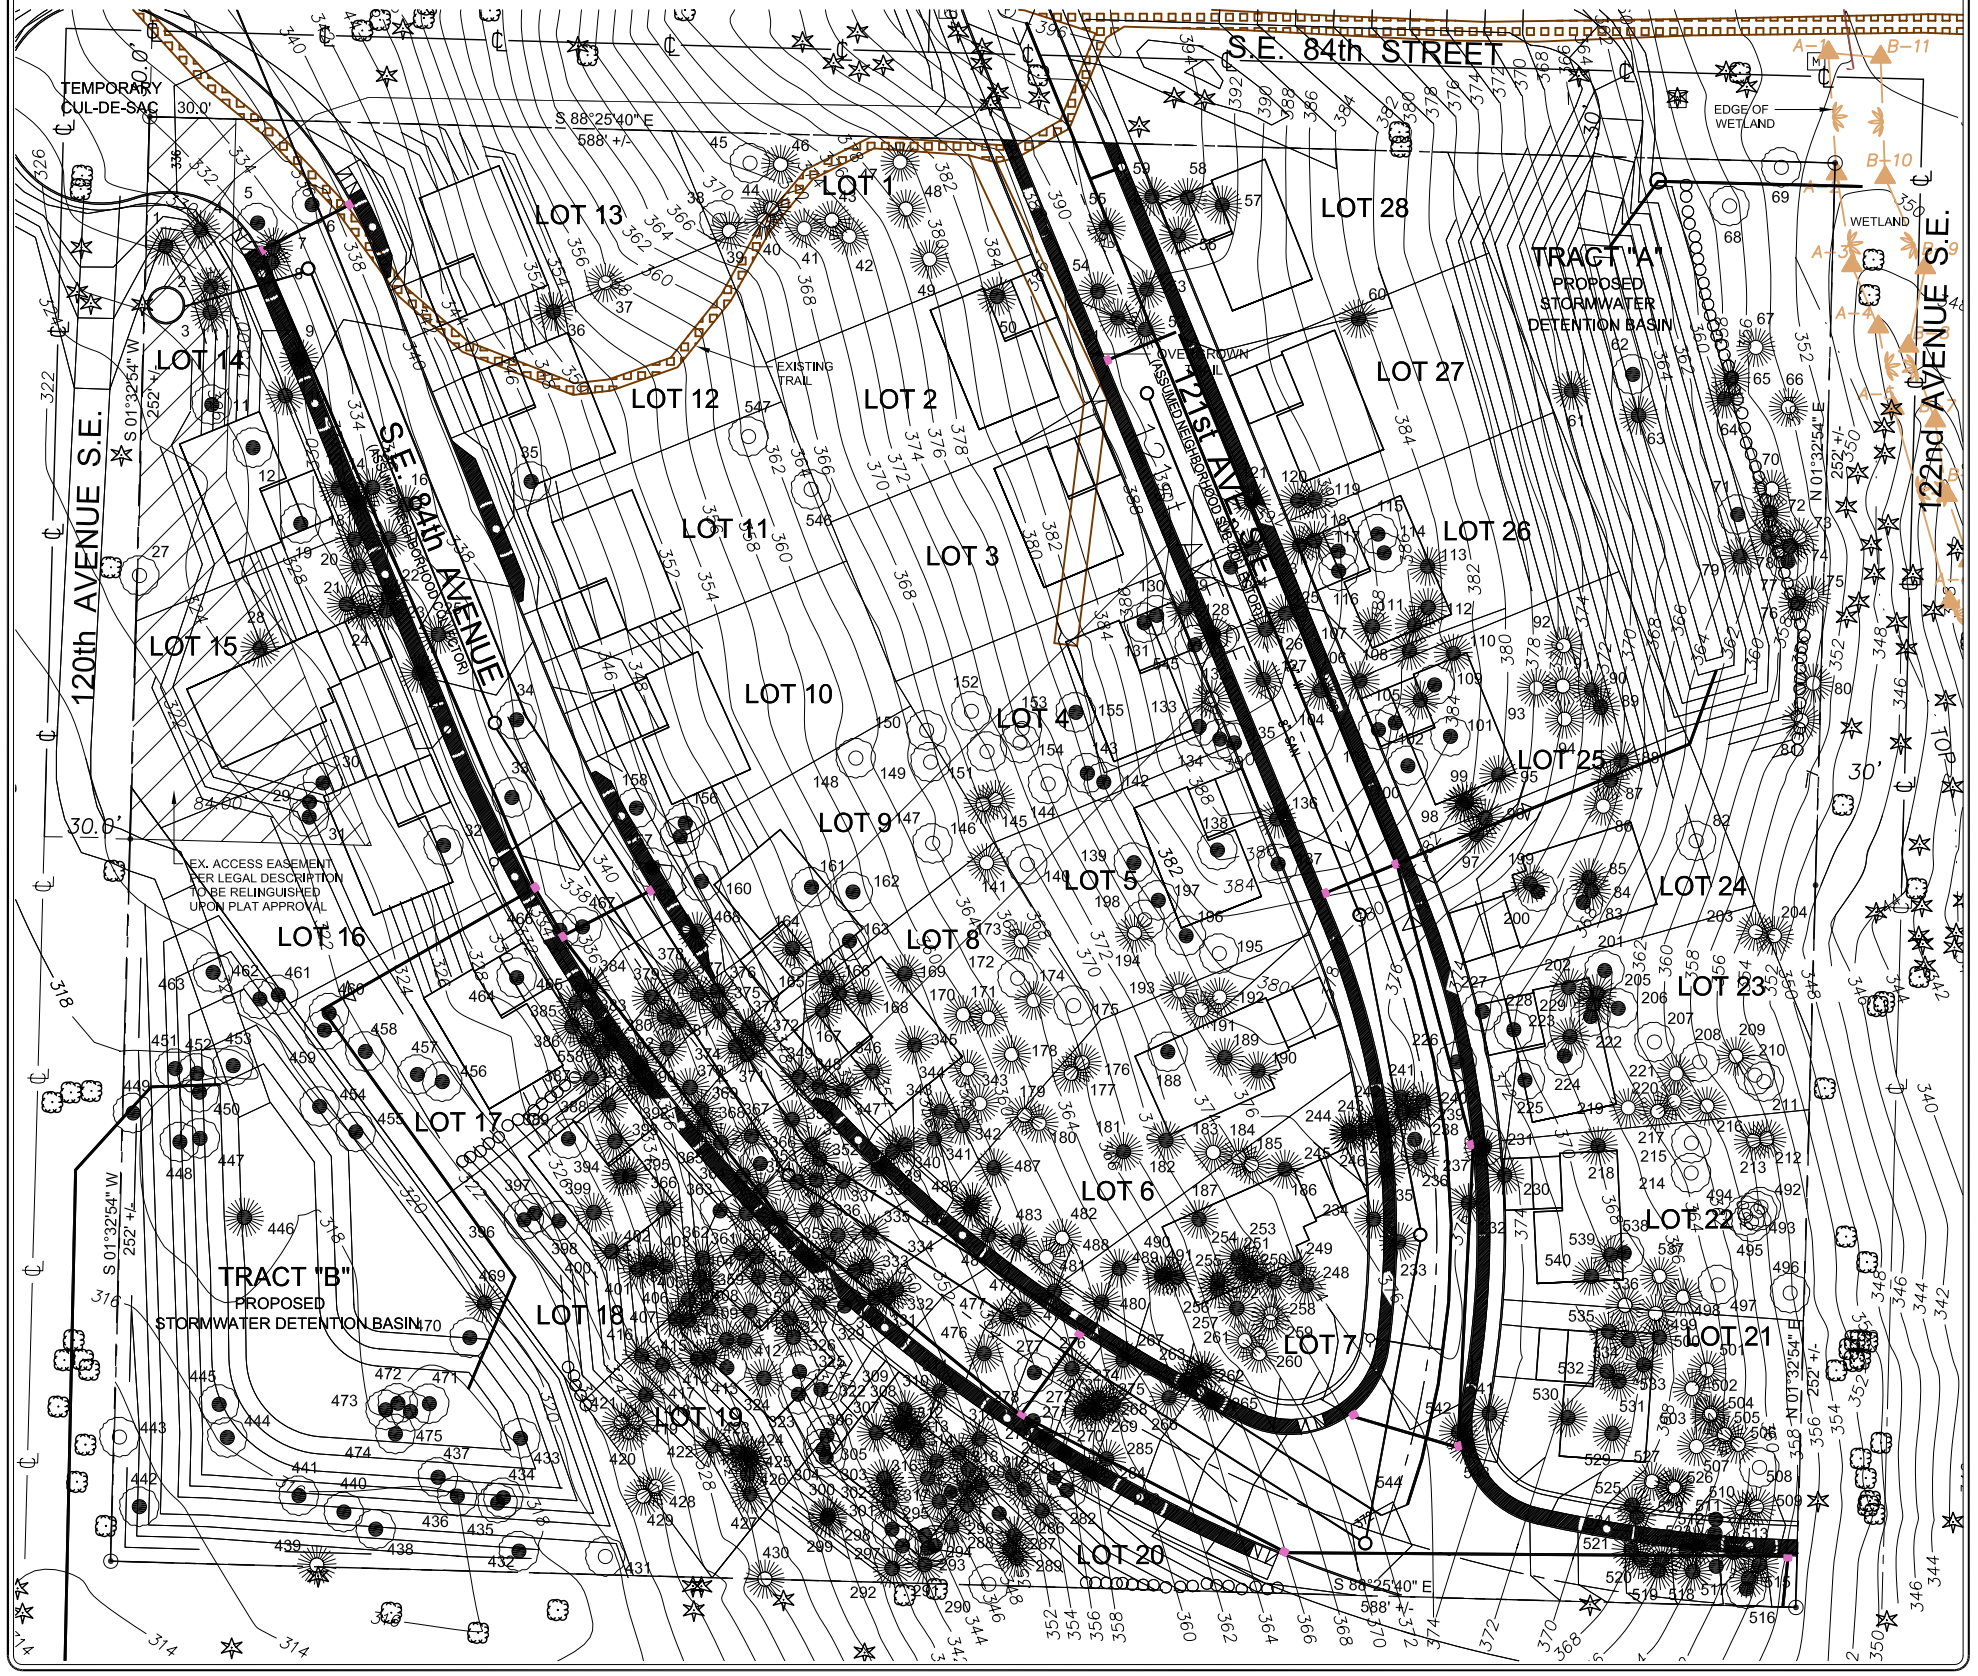

GRAPHIC LEGEND

- EXISTING DECIDUOUS TREE (OFF-SITE)
- EXISTING DECIDUOUS TREE – TO REMAIN (ON-SITE)
- EXISTING DECIDUOUS TREE – TO BE REMOVED (ON-SITE)
- EXISTING CONIFEROUS TREE (OFF-SITE)
- EXISTING CONIFEROUS TREE – TO REMAIN (ON-SITE)
- EXISTING CONIFEROUS TREE – TO BE REMOVED (ON-SITE)

DECIDUOUS TREE: OBSERVED APPROXIMATELY 67% BIG-LEAF MAPLE (ACER MACROPHYLUM) AND 33% COTTONWOOD (POPULUS TRICHOCARPA) POSSIBLE OREGON ASH (FRAXINUS LATIFOLIA) CLOSE TO WETLAND, BUT OBSERVED AT A DISTANCE.

CONIFEROUS TREE: ALL TREES OBSERVED WERE DOUGLAS FIR (PSEUDOSTUGA MENZIESII), HOWEVER ASSUME WESTERN RED CEDAR (THUJA PLICATA) MAY BE IN SOME AREAS OF THE SITE THAT WERE INACCESSIBLE.

EXIST. TREE NARRATIVE

EXISTING TREE LOCATIONS & SIZE (DIAMETER AT BREAST HEIGHT) HAVE BEEN PROVIDED BY GEODIMENSIONS SURVEYING.

TREES WERE SURVEYED AND DISTINGUISHED BETWEEN DECIDUOUS AND CONIFEROUS. ON SITE OBSERVATION BY ASPEN DESIGN GROUP DETERMINED THE PRIMARY TREE VARIETIES IN GENERAL TERMS (SEE GRAPHIC LEGEND THIS SHEET) HOWEVER DUE TO STEEP TOPOGRAPHY & OVERGROWN CONDITIONS EACH INDIVIDUAL TREE TYPE COULD NOT BE DETERMINED.

NEW DEVELOPMENT PER THE CIVIL PLANS IS SHOWN ON THIS PLAN AS A LIGHT BACKGROUND FOR GENERAL REFERENCE ONLY.

THE CITY OF NEWCASTLE HAS DETERMINED THAT A SIGNIFICANT TREE SHALL BE 8" D.B.H. FOR A CONIFEROUS TREE & 12" D.B.H. FOR A DECIDUOUS TREE.

SHEET TITLE

TREE RETENTION PLAN

SCALE: 1" = 30.0'

GRAPHIC SCALE (IN FEET)

EXISTING TREE INVENTORY

NO.	TYPE	SIZE	STATUS
1	CONIFEROUS	24"	REMOVE
2	CONIFEROUS	8"	REMOVE
3	CONIFEROUS	18"	REMOVE
4	CONIFEROUS	8"	REMOVE
5	DECIDUOUS	20"	REMOVE
6	DECIDUOUS	30"	REMOVE
7	CONIFEROUS	8"	REMOVE
8	CONIFEROUS	8"	REMOVE
9	CONIFEROUS	8"	REMOVE
10	CONIFEROUS	12"	REMOVE
11	DECIDUOUS	30"	REMOVE
12	DECIDUOUS	30"	REMOVE
13	CONIFEROUS	12"	REMOVE
14	CONIFEROUS	12"	REMOVE
15	CONIFEROUS	14"	REMOVE
16	CONIFEROUS	8"	REMOVE
17	CONIFEROUS	14"	REMOVE
18	CONIFEROUS	18"	REMOVE
19	DECIDUOUS	40"	REMOVE
20	CONIFEROUS	16"	REMOVE
21	CONIFEROUS	12"	REMOVE
22	CONIFEROUS	12"	REMOVE
23	CONIFEROUS	16"	REMOVE
24	CONIFEROUS	16"	REMOVE
25	CONIFEROUS	12"	REMOVE
26	CONIFEROUS	18"	REMOVE
27	DECIDUOUS	12"	RETAIN
28	CONIFEROUS	20"	REMOVE
29	DECIDUOUS	12"	REMOVE
30	DECIDUOUS	12"	REMOVE
31	DECIDUOUS	12"	REMOVE
32	DECIDUOUS	16"	REMOVE
33	DECIDUOUS	12"	REMOVE
34	DECIDUOUS	12"	REMOVE
35	DECIDUOUS	24"	REMOVE
36	CONIFEROUS	18"	REMOVE
37	CONIFEROUS	18"	RETAIN
38	DECIDUOUS	18"	RETAIN
39	CONIFEROUS	18"	RETAIN
40	CONIFEROUS	12"	RETAIN
41	CONIFEROUS	16"	RETAIN
42	CONIFEROUS	8"	RETAIN
43	CONIFEROUS	16"	RETAIN
44	CONIFEROUS	12"	RETAIN
45	DECIDUOUS	16"	RETAIN
46	CONIFEROUS	12"	RETAIN
47	CONIFEROUS	12"	RETAIN
48	CONIFEROUS	20"	RETAIN
49	CONIFEROUS	12"	RETAIN
50	DECIDUOUS	18"	REMOVE
51	DECIDUOUS	18"	REMOVE
52	DECIDUOUS	14"	REMOVE
53	DECIDUOUS	10"	REMOVE
54	DECIDUOUS	18"	REMOVE
55	DECIDUOUS	14"	REMOVE
56	DECIDUOUS	14"	REMOVE
57	DECIDUOUS	20"	REMOVE
58	DECIDUOUS	14"	REMOVE
59	DECIDUOUS	16"	REMOVE
60	CONIFEROUS	18"	REMOVE
61	CONIFEROUS	14"	REMOVE
62	DECIDUOUS	30"	REMOVE
63	CONIFEROUS	36"	REMOVE
64	CONIFEROUS	16"	REMOVE
65	CONIFEROUS	16"	REMOVE
66	CONIFEROUS	12"	(BUFFER)
67	CONIFEROUS	18"	(BUFFER)
68	DECIDUOUS	20"	(BUFFER)
69	DECIDUOUS	18"	(BUFFER)
70	CONIFEROUS	10"	(BUFFER)
71	DECIDUOUS	27"	REMOVE
72	CONIFEROUS	10"	REMOVE
73	CONIFEROUS	10"	(BUFFER)
74	CONIFEROUS	12"	REMOVE
75	CONIFEROUS	16"	(BUFFER)
76	CONIFEROUS	16"	REMOVE
77	DECIDUOUS	27"	REMOVE
78	CONIFEROUS	10"	REMOVE
79	CONIFEROUS	12"	REMOVE
80	CONIFEROUS	16"	RETAIN
81	CONIFEROUS	18"	REMOVE
82	DECIDUOUS	18"	RETAIN
83	DECIDUOUS	10"	REMOVE
84	CONIFEROUS	28"	REMOVE
85	CONIFEROUS	24"	REMOVE
86	CONIFEROUS	12"	RETAIN
87	CONIFEROUS	12"	REMOVE
88	CONIFEROUS	14"	RETAIN
89	CONIFEROUS	12"	REMOVE
90	CONIFEROUS	14"	REMOVE
91	CONIFEROUS	12"	RETAIN
92	CONIFEROUS	12"	RETAIN
93	CONIFEROUS	12"	RETAIN
94	CONIFEROUS	12"	RETAIN
95	CONIFEROUS	8"	REMOVE
96	CONIFEROUS	20"	REMOVE
97	CONIFEROUS	12"	REMOVE
98	CONIFEROUS	12"	REMOVE
99	CONIFEROUS	12"	REMOVE
100	DECIDUOUS	16"	REMOVE
101	DECIDUOUS	16"	REMOVE
102	DECIDUOUS	12"	REMOVE
103	DECIDUOUS	12"	REMOVE
104	CONIFEROUS	8"	REMOVE
105	CONIFEROUS	12"	REMOVE
106	CONIFEROUS	8"	REMOVE
107	CONIFEROUS	12"	REMOVE
108	CONIFEROUS	12"	REMOVE
109	CONIFEROUS	16"	REMOVE
110	CONIFEROUS	12"	REMOVE
111	CONIFEROUS	12"	REMOVE
112	CONIFEROUS	10"	REMOVE
113	CONIFEROUS	12"	REMOVE
114	DECIDUOUS	16"	REMOVE
115	DECIDUOUS	16"	REMOVE
116	DECIDUOUS	12"	REMOVE
117	DECIDUOUS	12"	REMOVE
118	CONIFEROUS	12"	REMOVE
119	CONIFEROUS	12"	REMOVE
120	CONIFEROUS	16"	REMOVE
121	CONIFEROUS	16"	REMOVE
122	CONIFEROUS	16"	REMOVE
123	CONIFEROUS	16"	REMOVE
124	DECIDUOUS	16"	REMOVE
125	CONIFEROUS	10"	REMOVE
126	CONIFEROUS	10"	REMOVE
127	CONIFEROUS	12"	REMOVE
128	CONIFEROUS	12"	REMOVE
129	CONIFEROUS	8"	REMOVE
130	DECIDUOUS	14"	REMOVE
131	DECIDUOUS	12"	REMOVE
132	CONIFEROUS	14"	REMOVE
133	DECIDUOUS	48"	REMOVE
134	DECIDUOUS	48"	REMOVE
135	DECIDUOUS	12"	REMOVE
136	CONIFEROUS	36"	REMOVE
137	DECIDUOUS	12"	REMOVE
138	DECIDUOUS	12"	REMOVE
139	DECIDUOUS	12"	REMOVE
140	DECIDUOUS	30"	RETAIN
141	CONIFEROUS	12"	RETAIN
142	DECIDUOUS	30"	RETAIN
143	DECIDUOUS	18"	RETAIN
144	DECIDUOUS	12"	RETAIN
145	CONIFEROUS	8"	RETAIN
146	CONIFEROUS	14"	RETAIN
147	DECIDUOUS	20"	RETAIN
148	DECIDUOUS	16"	RETAIN
149	DECIDUOUS	14"	RETAIN
150	DECIDUOUS	14"	RETAIN
151	DECIDUOUS	12"	RETAIN
152	DECIDUOUS	12"	RETAIN
153	DECIDUOUS	12"	RETAIN
154	DECIDUOUS	12"	RETAIN
155	DECIDUOUS	12"	REMOVE
156	DECIDUOUS	14"	REMOVE
157	DECIDUOUS	14"	REMOVE
158	DECIDUOUS	20"	REMOVE
159	DECIDUOUS	18"	REMOVE
160	DECIDUOUS	24"	REMOVE
161	DECIDUOUS	12"	REMOVE
162	DECIDUOUS	12"	REMOVE
163	DECIDUOUS	18"	REMOVE
164	CONIFEROUS	30"	REMOVE
165	CONIFEROUS	12"	REMOVE
166	CONIFEROUS	18"	REMOVE
167	CONIFEROUS	8"	REMOVE
168	CONIFEROUS	18"	REMOVE
169	CONIFEROUS	18"	REMOVE
170	CONIFEROUS	18"	RETAIN
171	CONIFEROUS	12"	RETAIN
172	DECIDUOUS	12"	RETAIN
173	CONIFEROUS	12"	RETAIN
174	DECIDUOUS	14"	RETAIN
175	DECIDUOUS	12"	RETAIN
176	CONIFEROUS	16"	RETAIN
177	CONIFEROUS	16"	RETAIN
178	CONIFEROUS	18"	RETAIN
179	CONIFEROUS	14"	RETAIN
180	CONIFEROUS	14"	RETAIN
181	CONIFEROUS	18"	REMOVE
182	CONIFEROUS	18"	REMOVE
183	CONIFEROUS	14"	RETAIN
184	CONIFEROUS	14"	RETAIN
185	CONIFEROUS	18"	RETAIN
186	CONIFEROUS	18"	REMOVE
187	CONIFEROUS	24"	REMOVE
188	DECIDUOUS	12"	REMOVE
189	CONIFEROUS	14"	REMOVE
190	CONIFEROUS	14"	REMOVE
191	CONIFEROUS	14"	RETAIN
192	CONIFEROUS	24"	RETAIN
193	CONIFEROUS	18"	RETAIN
194	CONIFEROUS	18"	RETAIN
195	DECIDUOUS	24"	REMOVE
196	DECIDUOUS	18"	REMOVE
197	DECIDUOUS	10"	REMOVE
198	DECIDUOUS	12"	RETAIN
199	CONIFEROUS	24"	REMOVE
200	DECIDUOUS	24"	REMOVE
201	DECIDUOUS	18"	REMOVE
202	CONIFEROUS	12"	REMOVE
203	CONIFEROUS	36"	RETAIN
204	CONIFEROUS	36"	RETAIN
205	CONIFEROUS	10"	REMOVE
206	DECIDUOUS	20"	REMOVE
207	DECIDUOUS	20"	RETAIN
208	DECIDUOUS	18"	RETAIN
209	CONIFEROUS	20"	RETAIN
210	DECIDUOUS	12"	RETAIN
211	DECIDUOUS	12"	RETAIN
212	CONIFEROUS	12"	RETAIN
213	CONIFEROUS	12"	RETAIN
214	DECIDUOUS	22"	RETAIN
215	DECIDUOUS	20"	RETAIN
216	CONIFEROUS	12"	RETAIN
217	CONIFEROUS	8"	RETAIN
218	CONIFEROUS	12"	REMOVE
219	CONIFEROUS	24"	RETAIN
220	CONIFEROUS	8"	RETAIN
221	CONIFEROUS	8"	RETAIN
222	CONIFEROUS	20"	REMOVE
223	CONIFEROUS	12"	REMOVE
224	DECIDUOUS	24"	REMOVE
225	DECIDUOUS	10"	REMOVE
226	DECIDUOUS	10"	REMOVE
227	DECIDUOUS	12"	REMOVE
228	DECIDUOUS	12"	REMOVE
229	CONIFEROUS	10"	REMOVE
230	CONIFEROUS	18"	REMOVE
231	CONIFEROUS	20"	REMOVE
232	CONIFEROUS	36"	REMOVE
233	CONIFEROUS	18"	REMOVE
234	CONIFEROUS	24"	REMOVE
235	CONIFEROUS	10"	REMOVE
236	CONIFEROUS	10"	REMOVE
237	CONIFEROUS	10"	REMOVE
238	DECIDUOUS	20"	REMOVE
239	CONIFEROUS	8"	REMOVE
240	CONIFEROUS	8"	REMOVE
241	CONIFEROUS	18"	REMOVE
242	CONIFEROUS	18"	REMOVE
243	CONIFEROUS	12"	REMOVE
244	CONIFEROUS	12"	REMOVE
245	CONIFEROUS	12"	REMOVE
246	CONIFEROUS	12"	REMOVE
247	CONIFEROUS	12"	REMOVE
248	CONIFEROUS	22"	REMOVE
249	CONIFEROUS	16"	REMOVE
250	CONIFEROUS	10"	REMOVE
251	CONIFEROUS	10"	REMOVE
252	CONIFEROUS	10"	REMOVE
253	CONIFEROUS	10"	REMOVE
254	CONIFEROUS	18"	REMOVE
255	CONIFEROUS	18"	REMOVE
256	CONIFEROUS	18"	REMOVE
257	CONIFEROUS	12"	REMOVE
258	CONIFEROUS	20"	RETAIN
259	CONIFEROUS	12"	REMOVE
260	CONIFEROUS	20"	RETAIN
261	CONIFEROUS	12"	RETAIN
262	CONIFEROUS	10"	REMOVE
263	CONIFEROUS	12"	REMOVE
264	CONIFEROUS	18"	REMOVE
265	CONIFEROUS	18"	REMOVE
266	CONIFEROUS	20"	REMOVE
267	CONIFEROUS	20"	REMOVE
268	CONIFEROUS	12"	REMOVE
269	CONIFEROUS	12"	REMOVE
270	CONIFEROUS	12"	REMOVE
271	CONIFEROUS	14"	REMOVE
272	CONIFEROUS	14"	REMOVE
273	CONIFEROUS	10"	REMOVE
274	CONIFEROUS	20"	REMOVE
275	CONIFEROUS	16"	REMOVE
276	CONIFEROUS	18"	REMOVE
277	DECIDUOUS	12"	REMOVE
278	DECIDUOUS	12"	REMOVE
279	DECIDUOUS	12"	REMOVE
280	DECIDUOUS	12"	REMOVE
281	DECIDUOUS	12"	REMOVE
282	DECIDUOUS	22"	REMOVE
283	CONIFEROUS	14"	REMOVE
284	CONIFEROUS	14"	REMOVE
285	CONIFEROUS	14"	REMOVE
286	CONIFEROUS	12"	REMOVE
287	CONIFEROUS	12"	REMOVE
288	CONIFEROUS	16"	REMOVE
289	CONIFEROUS	16"	REMOVE
290	DECIDUOUS	12"	RETAIN
291	CONIFEROUS	8"	REMOVE
292	CONIFEROUS	12"	REMOVE
293	CONIFEROUS	8"	REMOVE
294	CONIFEROUS	12"	REMOVE
295	CONIFEROUS	24"	REMOVE
296	DECIDUOUS	8"	REMOVE
297	CONIFEROUS	10"	REMOVE
298	CONIFEROUS	18"	REMOVE
299	CONIFEROUS	12"	REMOVE
300	CONIFEROUS	12"	REMOVE
301	CONIFEROUS	10"	REMOVE
302	CONIFEROUS	30"	REMOVE
303	CONIFEROUS	10"	REMOVE
304	DECIDUOUS	12"	REMOVE
305	DECIDUOUS	12"	REMOVE
306	DECIDUOUS	12"	REMOVE
307	CONIFEROUS	8"	REMOVE
308	CONIFEROUS	18"	REMOVE
309	CONIFEROUS	8"	REMOVE
310	CONIFEROUS	18"	RETAIN
311	CONIFEROUS	30"	REMOVE
312	CONIFEROUS	30"	REMOVE
313	CONIFEROUS	30"	REMOVE
314	CONIFEROUS	16"	REMOVE
315	CONIFEROUS	8"	REMOVE
316	CONIFEROUS	10"	REMOVE
317	CONIFEROUS	12"	REMOVE
318	CONIFEROUS	12"	REMOVE
319	CONIFEROUS	12"	REMOVE
320	CONIFEROUS	8"	REMOVE
321	CONIFEROUS	8"	REMOVE
322	DECIDUOUS	12"	REMOVE
323	DECIDUOUS	12"	REMOVE
324	CONIFEROUS	8"	REMOVE
325	DECIDUOUS	12"	REMOVE
326	CONIFEROUS	10"	REMOVE
327	CONIFEROUS	8"	REMOVE
328	CONIFEROUS	12"	REMOVE
329	DECIDUOUS	16"	REMOVE
330	CONIFEROUS	12"	REMOVE
331	CONIFEROUS	12"	RETAIN
332	CONIFEROUS	12"	REMOVE
333	CONIFEROUS	12"	REMOVE
334	CONIFEROUS	10"	REMOVE
335	CONIFEROUS	16"	REMOVE
336	CONIFEROUS	10"	REMOVE
337	CONIFEROUS	10"	REMOVE
338	CONIFEROUS	8"	REMOVE
339	CONIFEROUS	12"	REMOVE
340	CONIFEROUS	20"	RETAIN
341	CONIFEROUS	12"	REMOVE
342	CONIFEROUS	12"	REMOVE
343	CONIFEROUS	12"	REMOVE
344	CONIFEROUS	14"	RETAIN
345	CONIFEROUS	14"	REMOVE
346	CONIFEROUS	18"	REMOVE
347	CONIFEROUS	12"	REMOVE
348	CONIFEROUS	14"	REMOVE
349	CONIFEROUS	16"	REMOVE
350	CONIFEROUS	18"	REMOVE
351	CONIFEROUS	16"	REMOVE
352	CONIFEROUS	12"	RETAIN
353	DECIDUOUS	12"	REMOVE
354	CONIFEROUS	12"	REMOVE
355	CONIFEROUS	16"	REMOVE
356	CONIFEROUS	8"	REMOVE
357	CONIFEROUS	8"	REMOVE
358	CONIFEROUS	16"	REMOVE
359	CONIFEROUS	16"	REMOVE
360	CONIFEROUS	8"	REMOVE
361	CONIFEROUS	8"	REMOVE
362	CONIFEROUS	14"	REMOVE
363	CONIFEROUS	10"	REMOVE
364	CONIFEROUS	14"	REMOVE
365	CONIFEROUS	10"	REMOVE
366	CONIFEROUS	16"	REMOVE
367	CONIFEROUS	12"	REMOVE
368	CONIFEROUS	12"	REMOVE
369	CONIFEROUS	10"	REMOVE
370	CONIFEROUS	18"	REMOVE
371	CONIFEROUS	12"	REMOVE
372	CONIFEROUS	12"	REMOVE
373	CONIFEROUS	12"	REMOVE
374	CONIFEROUS	8"	REMOVE
375	CONIFEROUS	18"	REMOVE
376	CONIFEROUS	8"	REMOVE
377	CONIFEROUS	10"	REMOVE
378	CONIFEROUS	10"	REMOVE
379	CONIFEROUS	12"	REMOVE
380	CONIFEROUS	16"	REMOVE
381	CONIFEROUS	8"	REMOVE
382	CONIFEROUS	10"	REMOVE
383	CONIFEROUS	18"	REMOVE
384	CONIFEROUS	18"	REMOVE
385	CONIFEROUS	18"	REMOVE
386	CONIFEROUS	12"	REMOVE
387	CONIFEROUS	12"	REMOVE
388	CONIFEROUS	28"	REMOVE
389	DECIDUOUS	16"	REMOVE
390	CONIFEROUS	12"	REMOVE
391	CONIFEROUS	10"	REMOVE
392	CONIFEROUS	10"	REMOVE
393	CONIFEROUS	10"	REMOVE
394	CONIFEROUS	8"	REMOVE
395	CONIFEROUS	8"	REMOVE
396	DECIDUOUS	12"	REMOVE
397	DECIDUOUS	18"	REMOVE
398	DECIDUOUS	18"	REMOVE
399	CONIFEROUS	10"	REMOVE
400	CONIFEROUS	12"	REMOVE
401	CONIFEROUS	18"	REMOVE
402	CONIFEROUS	12"	REMOVE
403	CONIFEROUS	8"	REMOVE
404	CONIFEROUS	14"	REMOVE
405	CONIFEROUS	12"	REMOVE
406	CONIFEROUS	10"	REMOVE
407	CONIFEROUS	14"	REMOVE
408	CONIFEROUS	10"	REMOVE
409	CONIFEROUS	10"	REMOVE
410	CONIFEROUS	10"	REMOVE
411	CONIFEROUS	10"	REMOVE
412	CONIFEROUS	12"	REMOVE
413	DECIDUOUS	12"	REMOVE
414	CONIFEROUS	12"	REMOVE
415	CONIFEROUS	12"	REMOVE
416	CONIFEROUS	16"	REMOVE
417	CONIFEROUS	12"	REMOVE
418	CONIFEROUS	12"	REMOVE
419	CONIFEROUS	18"	RETAIN
420	CONIFEROUS	18"	RETAIN
421	CONIFEROUS	12"	RETAIN
422	CONIFEROUS	18"	REMOVE
423	CONIFEROUS	14"	REMOVE
424	CONIFEROUS	18"	REMOVE
425	CONIFEROUS	12"	REMOVE
426	CONIFEROUS	10"	REMOVE
427	CONIFEROUS	20"	REMOVE
428	CONIFEROUS	22"	RETAIN
429	CONIFEROUS	22"	RETAIN
430	CONIFEROUS	36"	RETAIN
431	DECIDUOUS	12"	RETAIN
432	DECIDUOUS	22"	REMOVE
433	DECIDUOUS	20"	REMOVE
434	DECIDUOUS	20"	REMOVE
435	DECIDUOUS	16"	REMOVE
436	DECIDUOUS	14"	REMOVE
437	DECIDUOUS	14"	REMOVE
438	DECIDUOUS	24"	REMOVE
439	DECIDUOUS	36"	RETAIN
440	DECIDUOUS	16"	REMOVE
441	DECIDUOUS	20"	REMOVE
442	DECIDUOUS	16"	REMOVE
443	DECIDUOUS	24"	RETAIN
444	DECIDUOUS	16"	REMOVE
445	DECIDUOUS	16"	REMOVE
446	CONIFEROUS	40"	REMOVE
447	DECIDUOUS	20"	REMOVE
448	DECIDUOUS	20"	REMOVE
449	DECIDUOUS	14"	REMOVE
450	DECIDUOUS	12"	REMOVE
451	DECIDUOUS	12"	REMOVE
452	DECIDUOUS	12"	REMOVE
453	DECIDUOUS	20"	REMOVE
454	DECIDUOUS	20"	REMOVE
455	DECIDUOUS	24"	REMOVE
456	DECIDUOUS	16"	REMOVE
457	DECIDUOUS	16"	REMOVE
458	DECIDUOUS	16"	REMOVE
459	DECIDUOUS	16"	REMOVE
460	DECIDUOUS	16"	REMOVE
461	DECIDUOUS	18"	REMOVE
462	DECIDUOUS	18"	REMOVE
463	DECIDUOUS	18"	REMOVE
464	DECIDUOUS	18"	REMOVE
465	CONIFEROUS	12"	REMOVE
466	DECIDUOUS	24"	REMOVE
467	DECIDUOUS	24"	REMOVE
468	CONIFEROUS	8"	REMOVE
469	CONIFEROUS	36"	REMOVE
470	DECIDUOUS	36"	REMOVE
471	CONIFEROUS	18"	REMOVE
472	CONIFEROUS	12"	REMOVE
473	CONIFEROUS	12"	REMOVE
474	CONIFEROUS	22"	REMOVE
475	CONIFEROUS	12"	REMOVE
476	CONIFEROUS	20"	REMOVE
477	CONIFEROUS	20"	REMOVE
478	CONIFEROUS	20"	REMOVE
479	CONIFEROUS	12"	REMOVE
480	CONIFEROUS	24"	REMOVE
481	CONIFEROUS	24"	RETAIN
482	CONIFEROUS	18"	RETAIN
483	CONIFEROUS	12"	REMOVE
484	CONIFEROUS	18"	REMOVE
485	CONIFEROUS	14"	REMOVE
486	CONIFEROUS	14"	REMOVE
487	CONIFEROUS	14"	REMOVE
488	CONIFEROUS	14"	REMOVE
489	CONIFEROUS	18"	REMOVE
490	CONIFEROUS	18"	REMOVE
491	CONIFEROUS	18"	REMOVE
492	DECIDUOUS	12"	RETAIN
493	DECIDUOUS	12"	RETAIN
494	DECIDUOUS	12"	RETAIN
495	DECIDUOUS	12"	RETAIN
496	DECIDUOUS	16"	RETAIN
497	DECIDUOUS	16"	RETAIN
498	CONIFEROUS	18"	RETAIN
499	CONIFEROUS	8"	RETAIN
500	CONIFEROUS	12"	REMOVE
501	CONIFEROUS	12"	RETAIN
502	CONIFEROUS	18"	RETAIN
503	CONIFEROUS	12"	RETAIN
504	CONIFEROUS	12"	RETAIN
505	CONIFEROUS	12"	RETAIN
506	CONIFEROUS	8"	RETAIN
507	CONIFEROUS	12"	RETAIN
508	DECIDUOUS	12"	RETAIN
509	CONIFEROUS	16"	RETAIN
510	CONIFEROUS	16"	RETAIN
511	DECIDUOUS	12"	REMOVE
512	DECIDUOUS	12"	REMOVE
513	CONIFEROUS	8"	REMOVE
514	CONIFEROUS	12"	REMOVE
515	CONIFEROUS	8"	REMOVE
516	DECIDUOUS	24"	REMOVE
517	DECIDUOUS	16"	REMOVE
518	CONIFEROUS	14"	REMOVE
519	CONIFEROUS	14"	REMOVE
520	CONIFEROUS	14"	REMOVE
521	CONIFEROUS	16"	REMOVE
522	CONIFEROUS	8"	REMOVE
523	CONIFEROUS	8"	REMOVE
524	CONIFEROUS	8"	REMOVE
525	CONIFEROUS	12"	REMOVE
526	CONIFEROUS	12"	REMOVE
527	CONIFEROUS	12"	RETAIN
528	CONIFEROUS	12"	RETAIN
529	CONIFEROUS	18"	REMOVE
530	CONIFEROUS	16"	REMOVE
531	CONIFEROUS	14"	REMOVE
532	CONIFEROUS	18"	REMOVE
533	CONIFEROUS	12"	REMOVE
534	CONIFEROUS	14"	REMOVE
535	CONIFEROUS	14"	REMOVE
536	CONIFEROUS	14"	RETAIN
537	CONIFEROUS	14"	RETAIN
538	DECIDUOUS	12"	REMOVE
539	CONIFEROUS	10"	REMOVE
540	CONIFEROUS	10"	REMOVE
541	CONIFEROUS	18"	REMOVE
542	CONIFEROUS	12"	REMOVE
543	CONIFEROUS	18"	REMOVE
544	CONIFEROUS	18"	REMOVE
545	DECIDUOUS	48"	REMOVE
546	DECIDUOUS	20"	RETAIN
547	DECIDUOUS	30"	RETAIN
548	CONIFEROUS	12"	REMOVE

NOTE:
AS THE SITE DEVELOPMENT PLANS PREPARED BY THE CIVIL ENGINEER BECOME MORE REFINED IT MAY BE POSSIBLE TO SAVE ADDITIONAL TREES ON SITE THROUGH CREATIVE GRADING AND/OR SMALL ROCKERIES.

CONVERSELY, ADDITIONAL TREES MAY BE REQUIRED TO BE REMOVED IF ACTUAL FIELD CONDITIONS WARRANT REMOVAL.

SEE SHEET L0.0 FOR TREE RETENTION STATISTICS.

NO.	REVISION	DATE	BY
1			
2			
3			
4			
5			
6			
7			
8			

ASPEN
Site Design
Land Planning
Landscape Architecture
SEATTLE • PORTLAND

ASPEN DESIGN GROUP
3746 257th Avenue S.E.
Issaquah, WA 98029
Telephone: 425.313.3194
Facsimile: 425.313.3195

PROJECT NO.

DRAWN BY:

REVIEWED:

ORIGINAL ISSUE:

PROPOSED PLAT OF COTTINGTON
CITY OF NEWCASTLE, WASHINGTON

SHEET TITLE
PRELIMINARY
TREE RETENTION P